

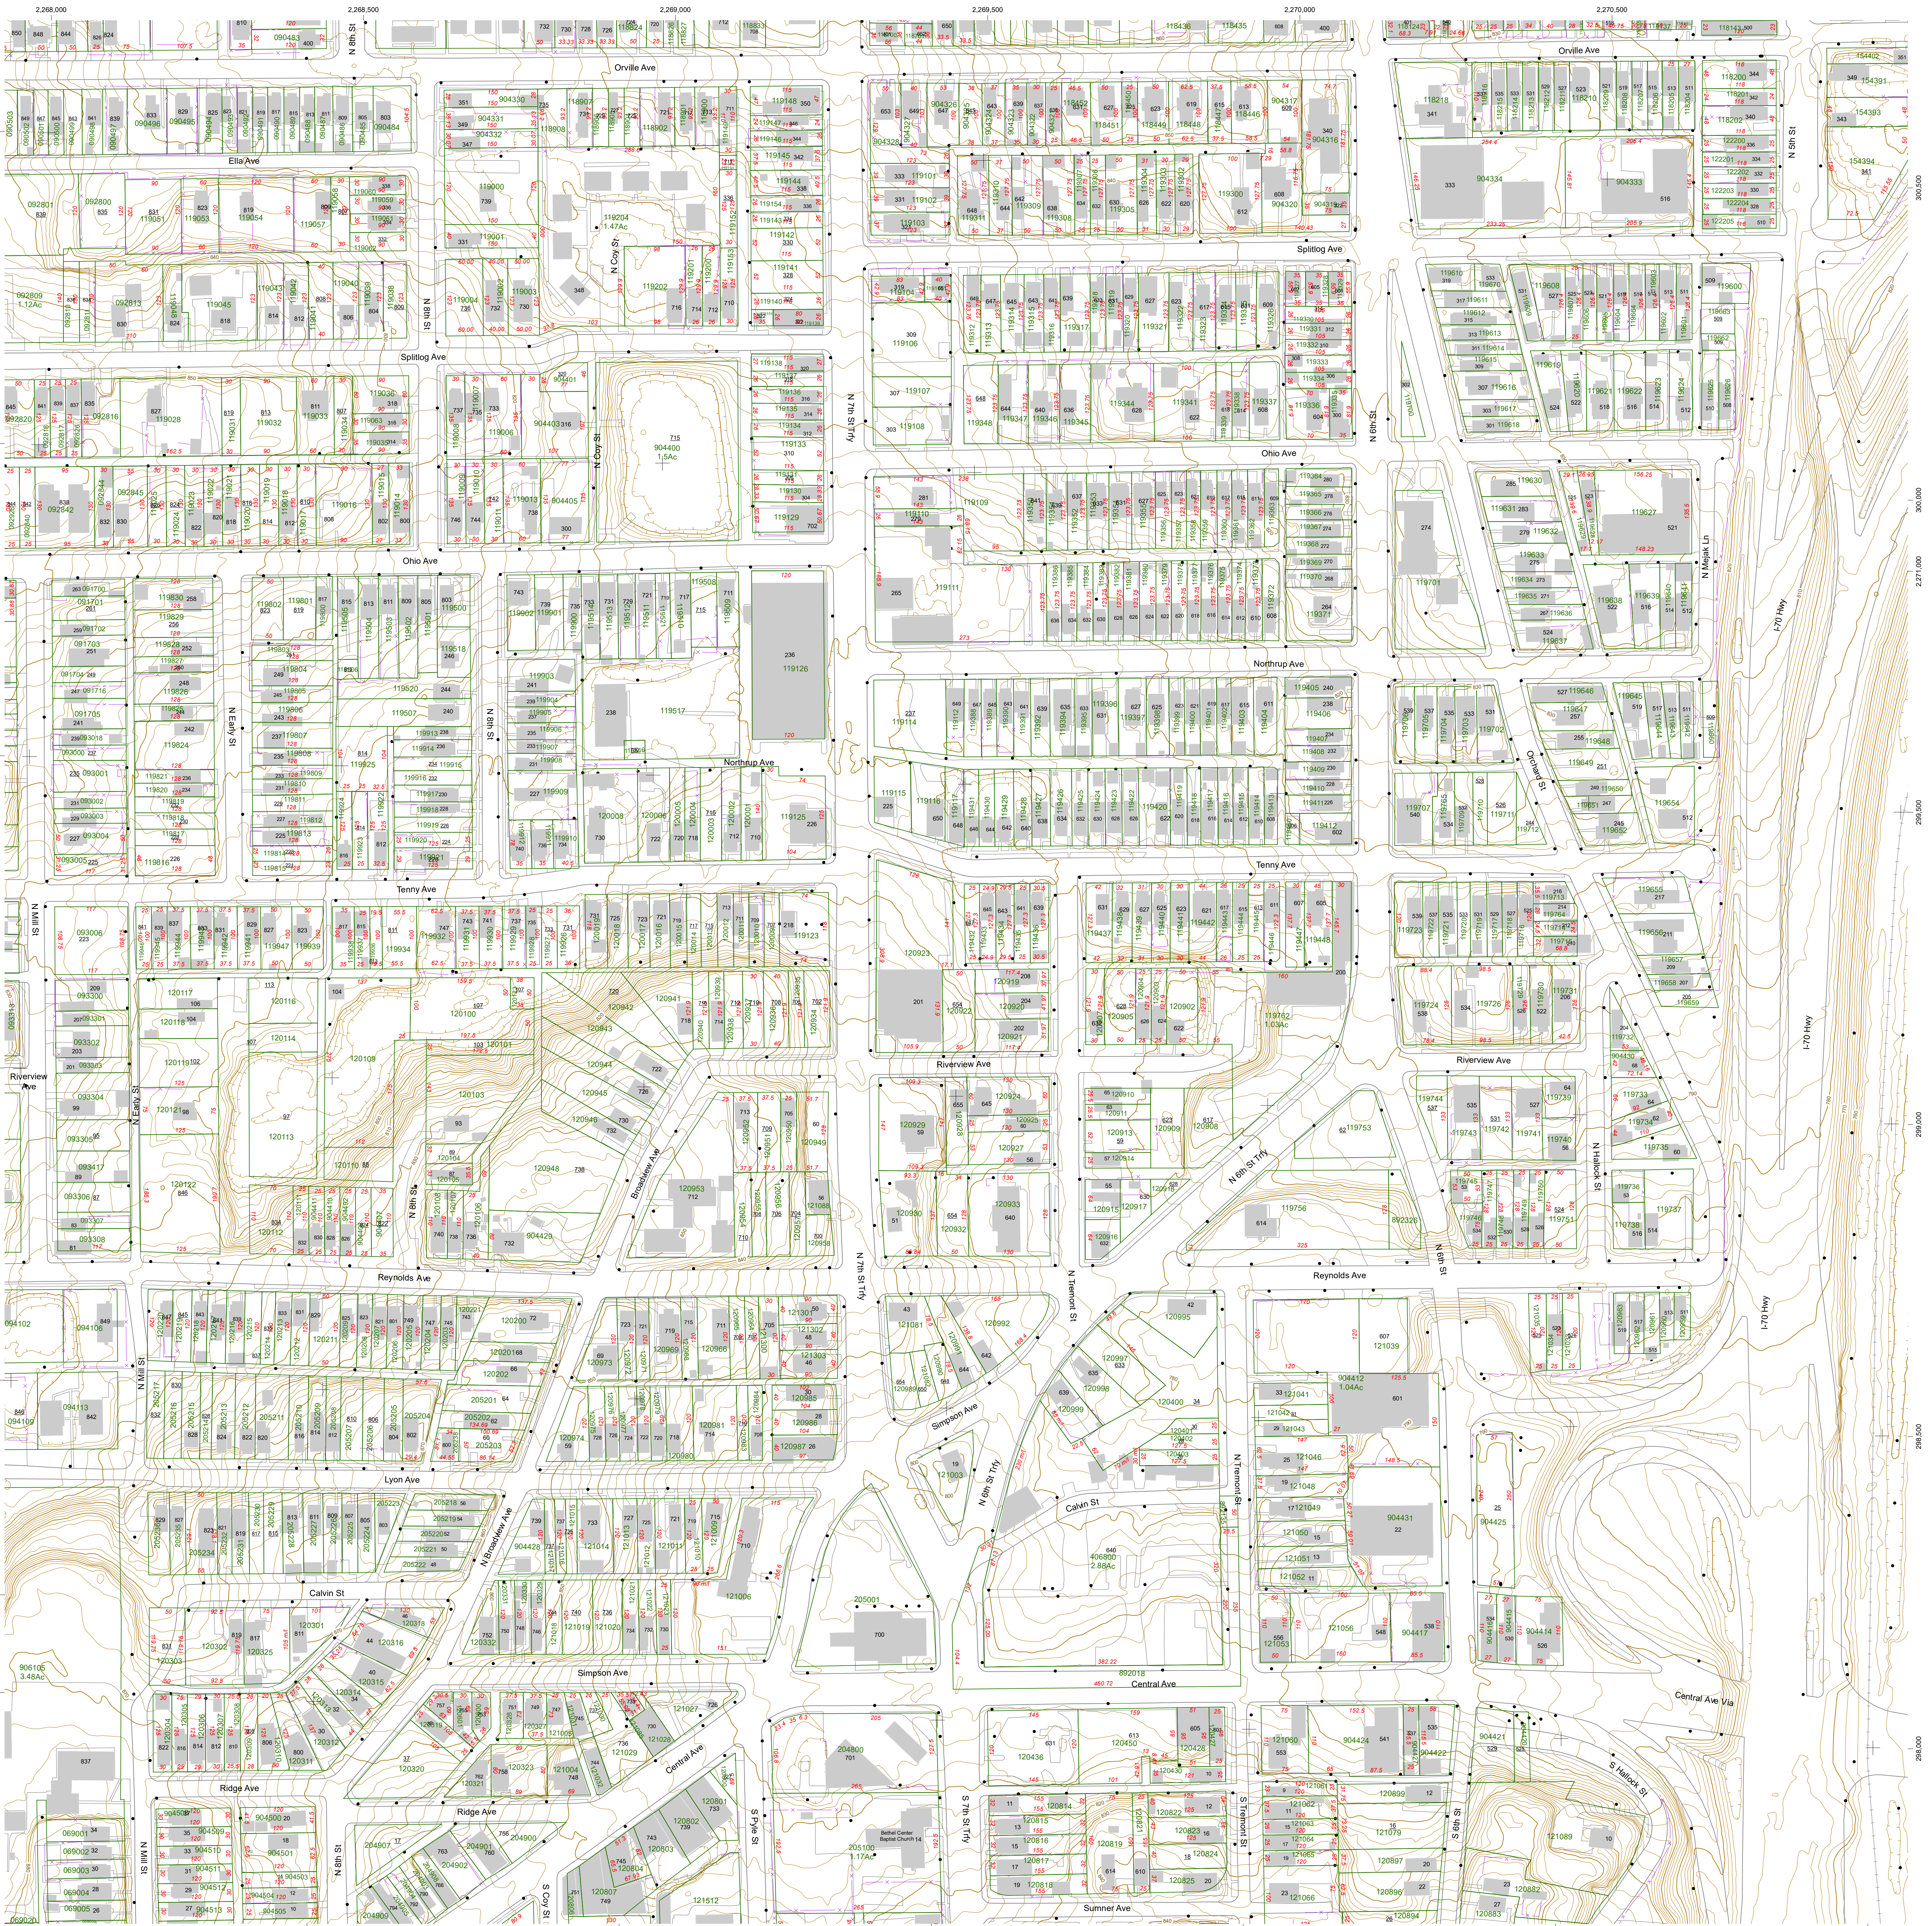


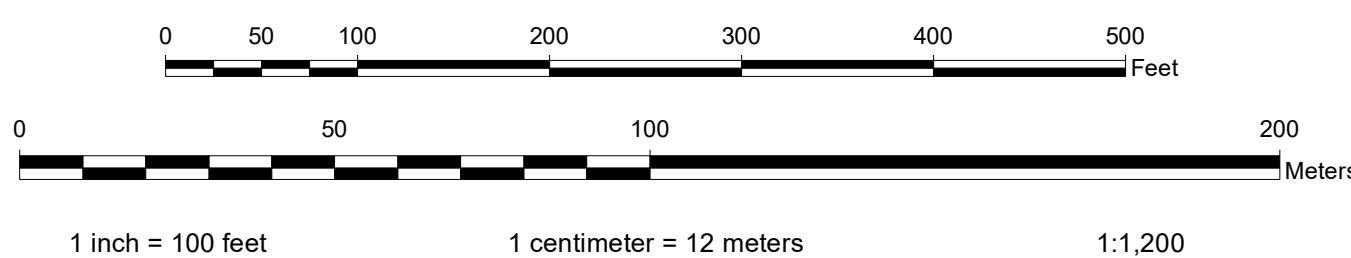

DISCLAIMER OF WARRANTY AND ACCURACY
Unaffiliated Government of Wyandotte County, Kansas City, KS (UG) makes no representations or warranties about this map or its content, including, without limitation, accuracy, completeness, or fitness for any purpose. Users of this map document do so at their own risk. UG will not be liable to any third party for any loss or damage whatsoever.

This QUARTER SECTION MAP of ownership parcels is maintained for administrative purposes by the Unaffiliated Government of Wyandotte County, Kansas City, Kansas. Geospatial Services Office of the Department of Technical Services. Parcels are identified by owner name as accurately as possible. The relationship of ownership parcels but are not intended to be construed as survey accuracy in any manner. The topographic and hydrographic features are for reference only with respect to parcel boundaries. Parcel information is current as of publication date below; planimetric and hydrographic features are not maintained.


Publication Date: 12/15/2021
Coordinate System: NAD 1983 StatePlane Kansas North FIPS 1501 Feet
Datum: North American 1983
Units: Foot US
2012 LIDAR-Derived Contour Interval: 2 Feet

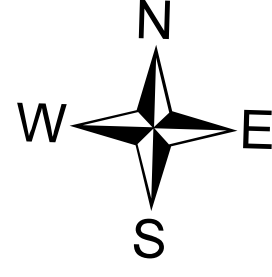

Quarter Section Parcel Map
Wyandotte County, Kansas

062	043	030
061	044	029
060	045	028

MAP NUMBER 044
SW1/4 SEC10 T11S R25E

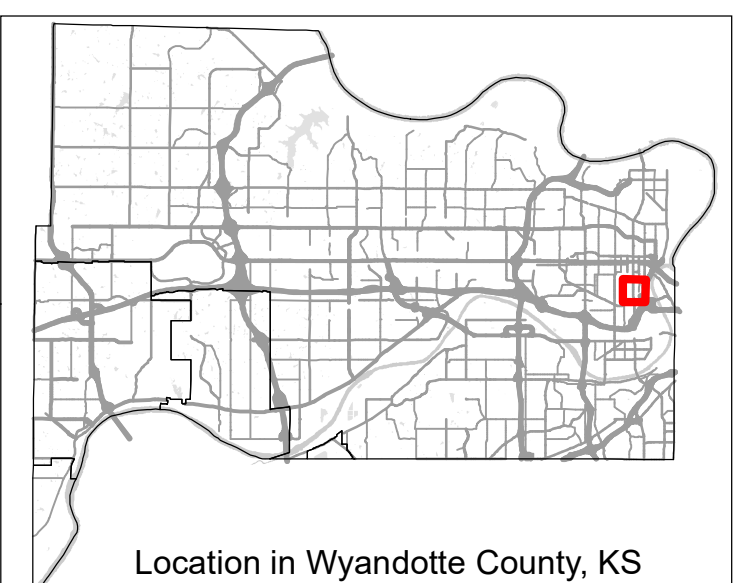

Location in Wyandotte County, KS